www.invarion.com

THE TRAFFIC GUYS

DATE: 19/08/2019 AUTHOR: JAMES FRANCIS THE TRAFFIC GUYS PTY LTD 0411050015

COMMENTS: TRAFFIC MANAGEMENT PLAN FOR WAITPINGA ROAD, WAITPINGA.
FOR BUTTROSE EARTHMOVERS.
ALL SIGNAGE MUST BE SETUP IN ACCORDANCE WITH AS1742.3

METHOD:
- EARTHWORKS AND LANE WIDENING/SHOULDER WORKS ON NORTHERN SIDE.
- SET UP MOBILE TRAFFIC LIGHTS AT EITHER END OF WAITPINGA RD.
- ALL VEHICLES UTILISE SOUTHERN SIDE.
- TRAFFIC CONTROLLER FOR BATTYE RD TRAFFIC TURNING LEFT OR RIGHT ONTO WAITPINGA RD.

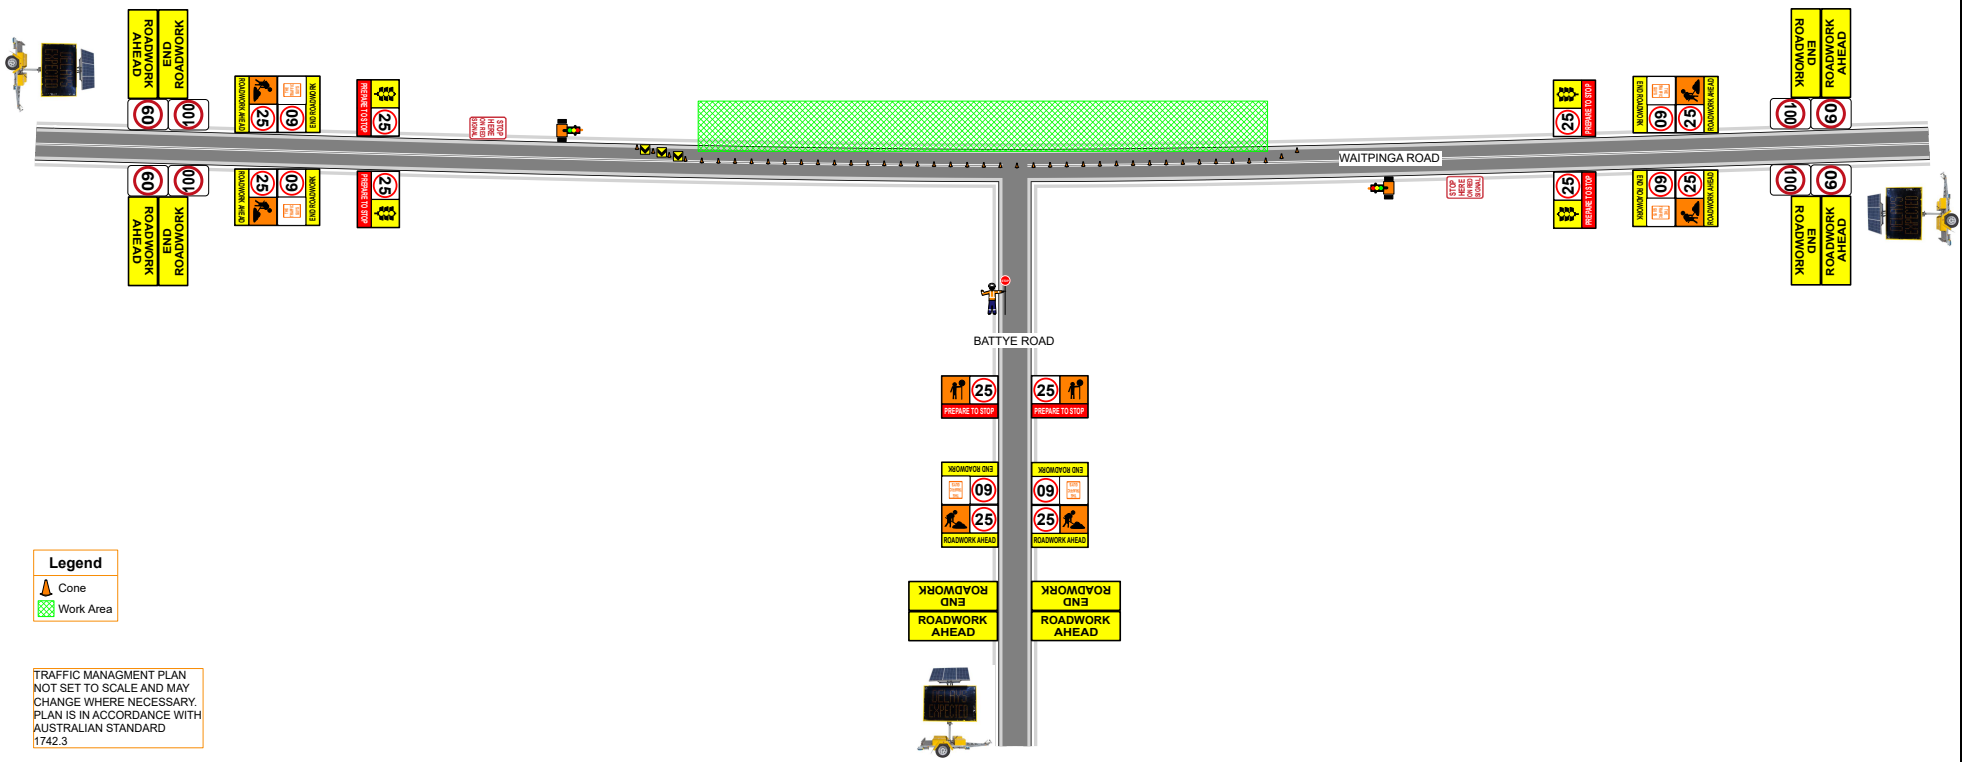

Legend

- Cone
- Work Area

TRAFFIC MANAGMENT PLAN NOT SET TO SCALE AND MAY CHANGE WHERE NECESSARY. PLAN IS IN ACCORDANCE WITH AUSTRALIAN STANDARD 1742.3